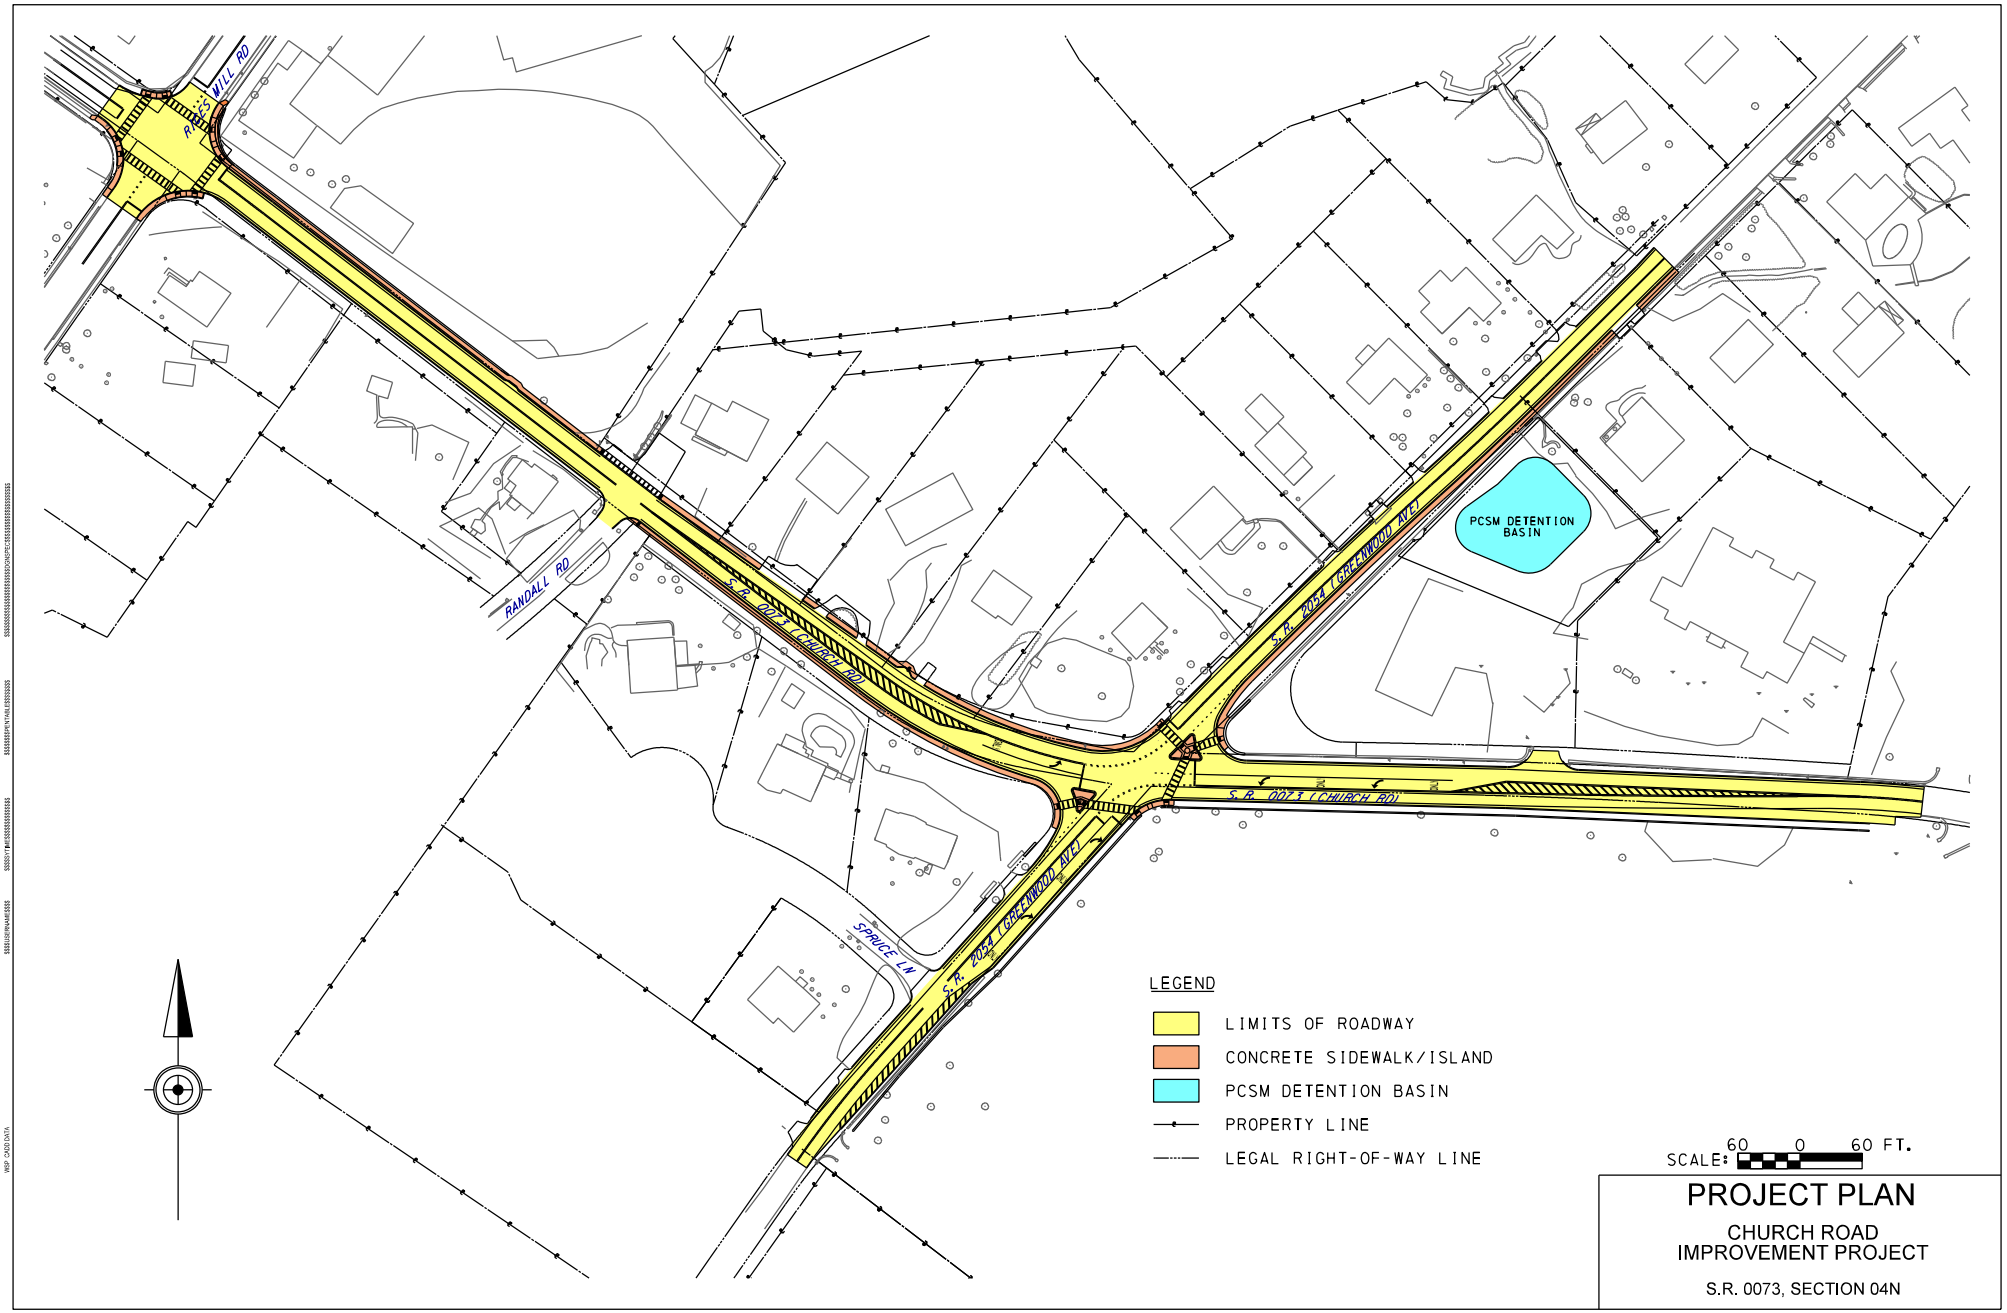

PROJECT PLAN

CHURCH ROAD
IMPROVEMENT PROJECT

S.R. 0073, SECTION 04N