URBAN ENGINEERS

SR 2676-SIP
Vine Street Corridor Safety Improvements
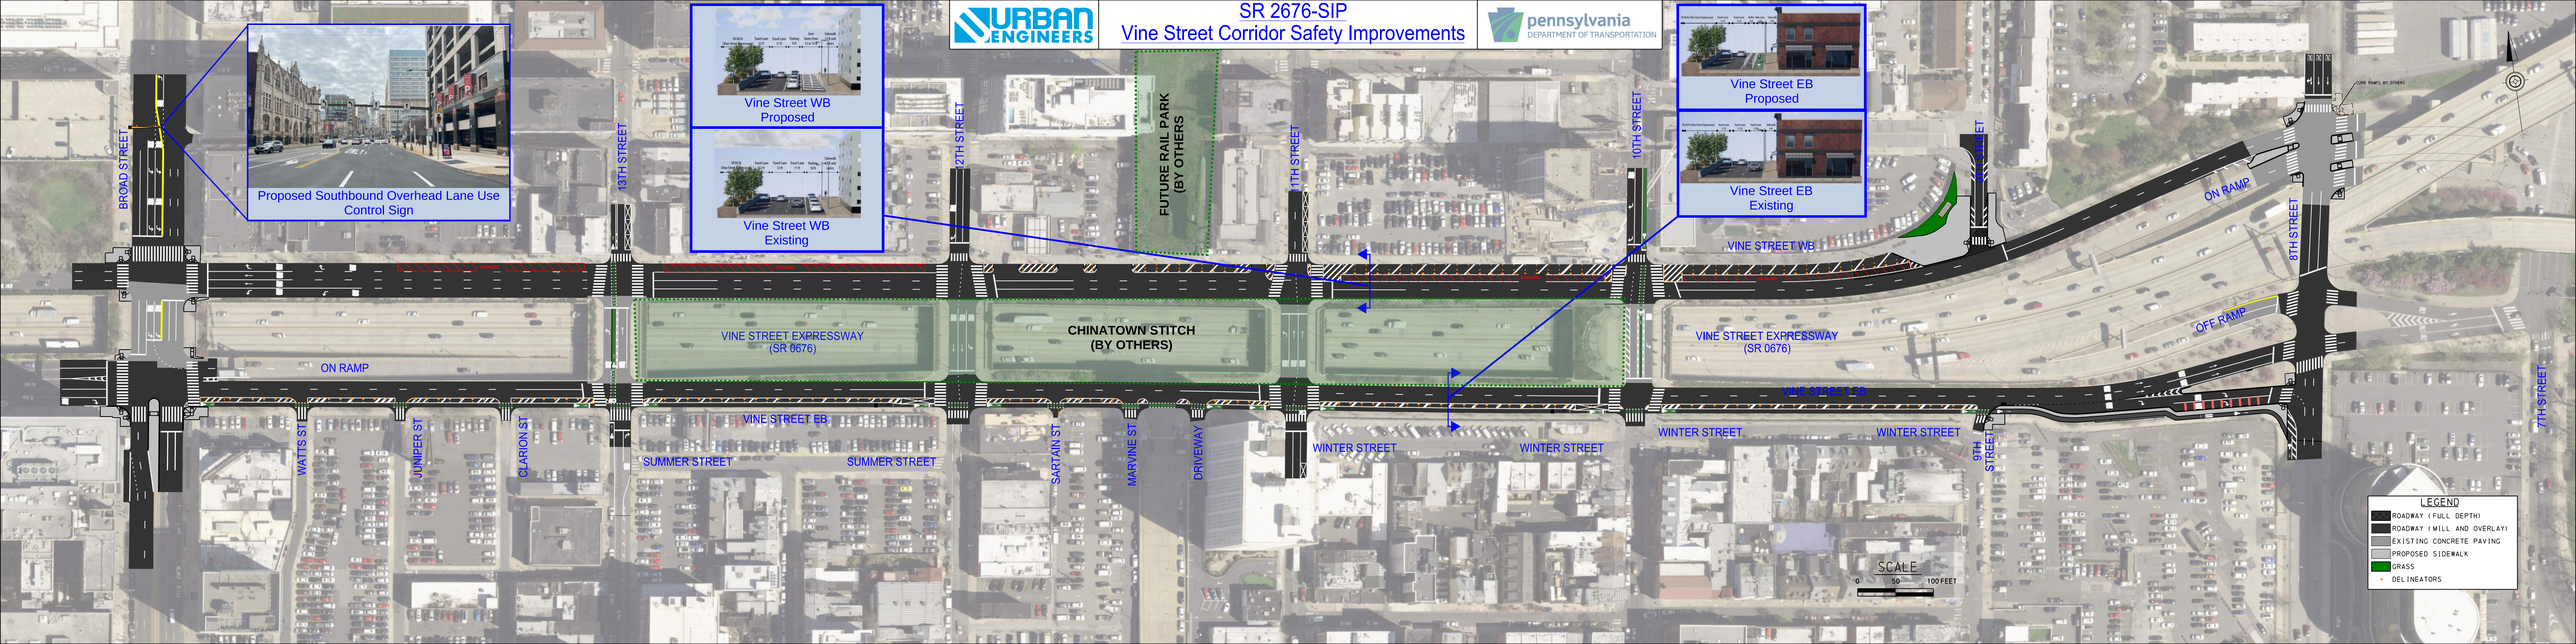
pennsylvania DEPARTMENT OF TRANSPORTATION